IOWA UNDERGROUND WIRELINE CROSSING


PLACE ARROW INDICATING NORTH DIRECTION RELATIVE TO TRACK


NO SCALE

SPECIFICATION EXHIBIT NO. _____

SUBMITTED UNDER IOWA UTILITIES COMMISSION RULE NO. 199-42

NOTE: ONE OR MORE AVAILABLE DIMENSIONS MUST BE FILLED IN TO COMPLETE THIS NOTICE.

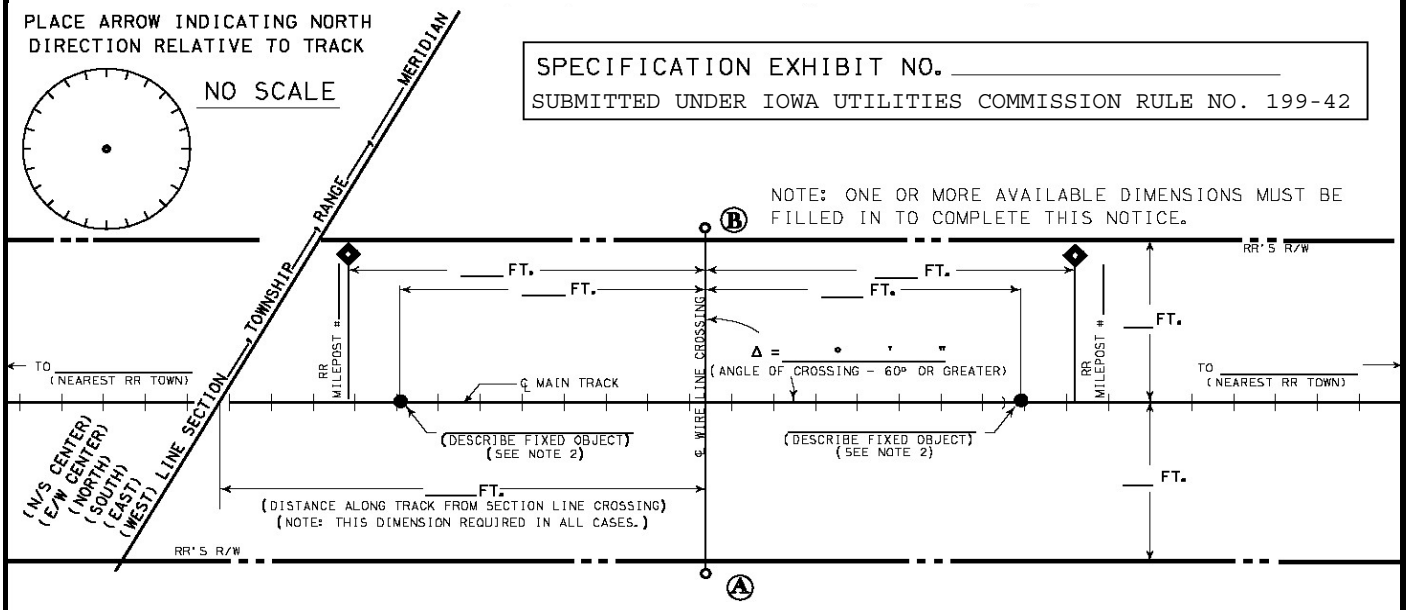

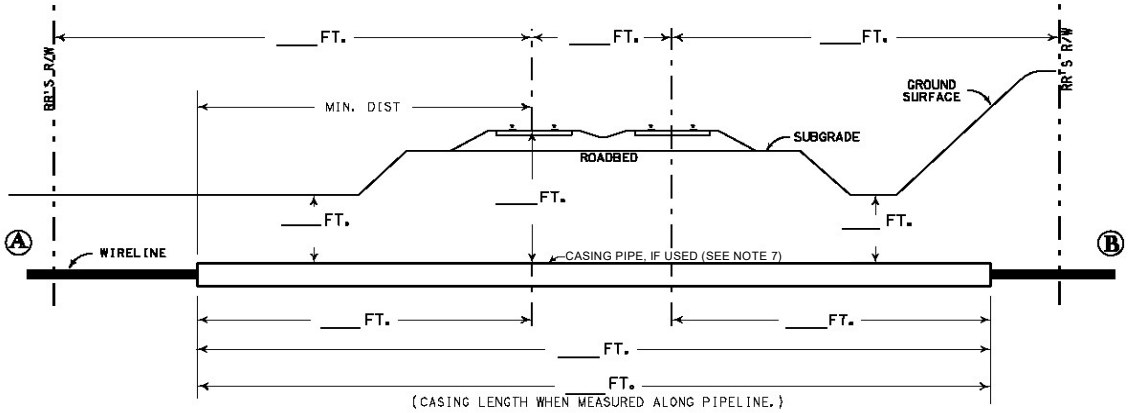

CROSS SECTION AB

A) IS WIRELINE CROSSING WITHIN PUBLIC ROAD? _____YES; _____NO;

B) IF YES, NAME OF STREET _____

C) TYPE OF WIRELINE CROSSING: _____ TELEPHONE; _____ TELEVISION; _____ FIBER OPTIC; _____ ELECTRIC; OTHER; _____

D) VOLTAGE TO BE CARRIED UNDER TRACK _____ , NO. OF WIRES _____

E) IF CASING TO BE USED, TYPE OF CASING TO BE INSTALLED _____

F) METHOD OF INSTALLATION:

_____ HORIZONTAL DIRECTIONAL DRILLING;

_____ DRY BORE AND JACK (WET BORE NOT PERMITTED);

_____ TUNNEL; OTHER _____

G) DISTANCE FROM CENTER LINE OF TRACK TO NEAR FACE OF BORING AND JACKING PITS WHEN MEASURED AT RIGHT ANGLES TO THE TRACK _____ (30' MIN.)

H) DISTANCE TO NEAREST ROAD CROSSING WITH SIGNAL LIGHTS OR GATES (IF LESS THAN ONE MILE) _____

FOR **RAILROAD REPRESENTATIVE** USE

RAILROAD_____MP_____

SUBDIVISION_____E.S._____

_____, IOWA

(NEAREST STATION) (COUNTY) (STATE)

PHONE:_____RR FILE NO._____

E-MAIL_____

FOR **UTILITY REPRESENTATIVE** USE

UTILITY_____DATE:_____

ADDRESS_____

BY_____PHONE_____

E-MAIL_____

TO BE COMPLETED BY **SMALL UTILITY** AS DEFINED IN THE IUC RULES

I CERTIFY THAT THIS UTILITY QUALIFIES AS A SMALL UTILITY UNDER IOWA UTILITIES COMMISSION RULE 199 IAC 42.1.

SIGNED_____DATE_____